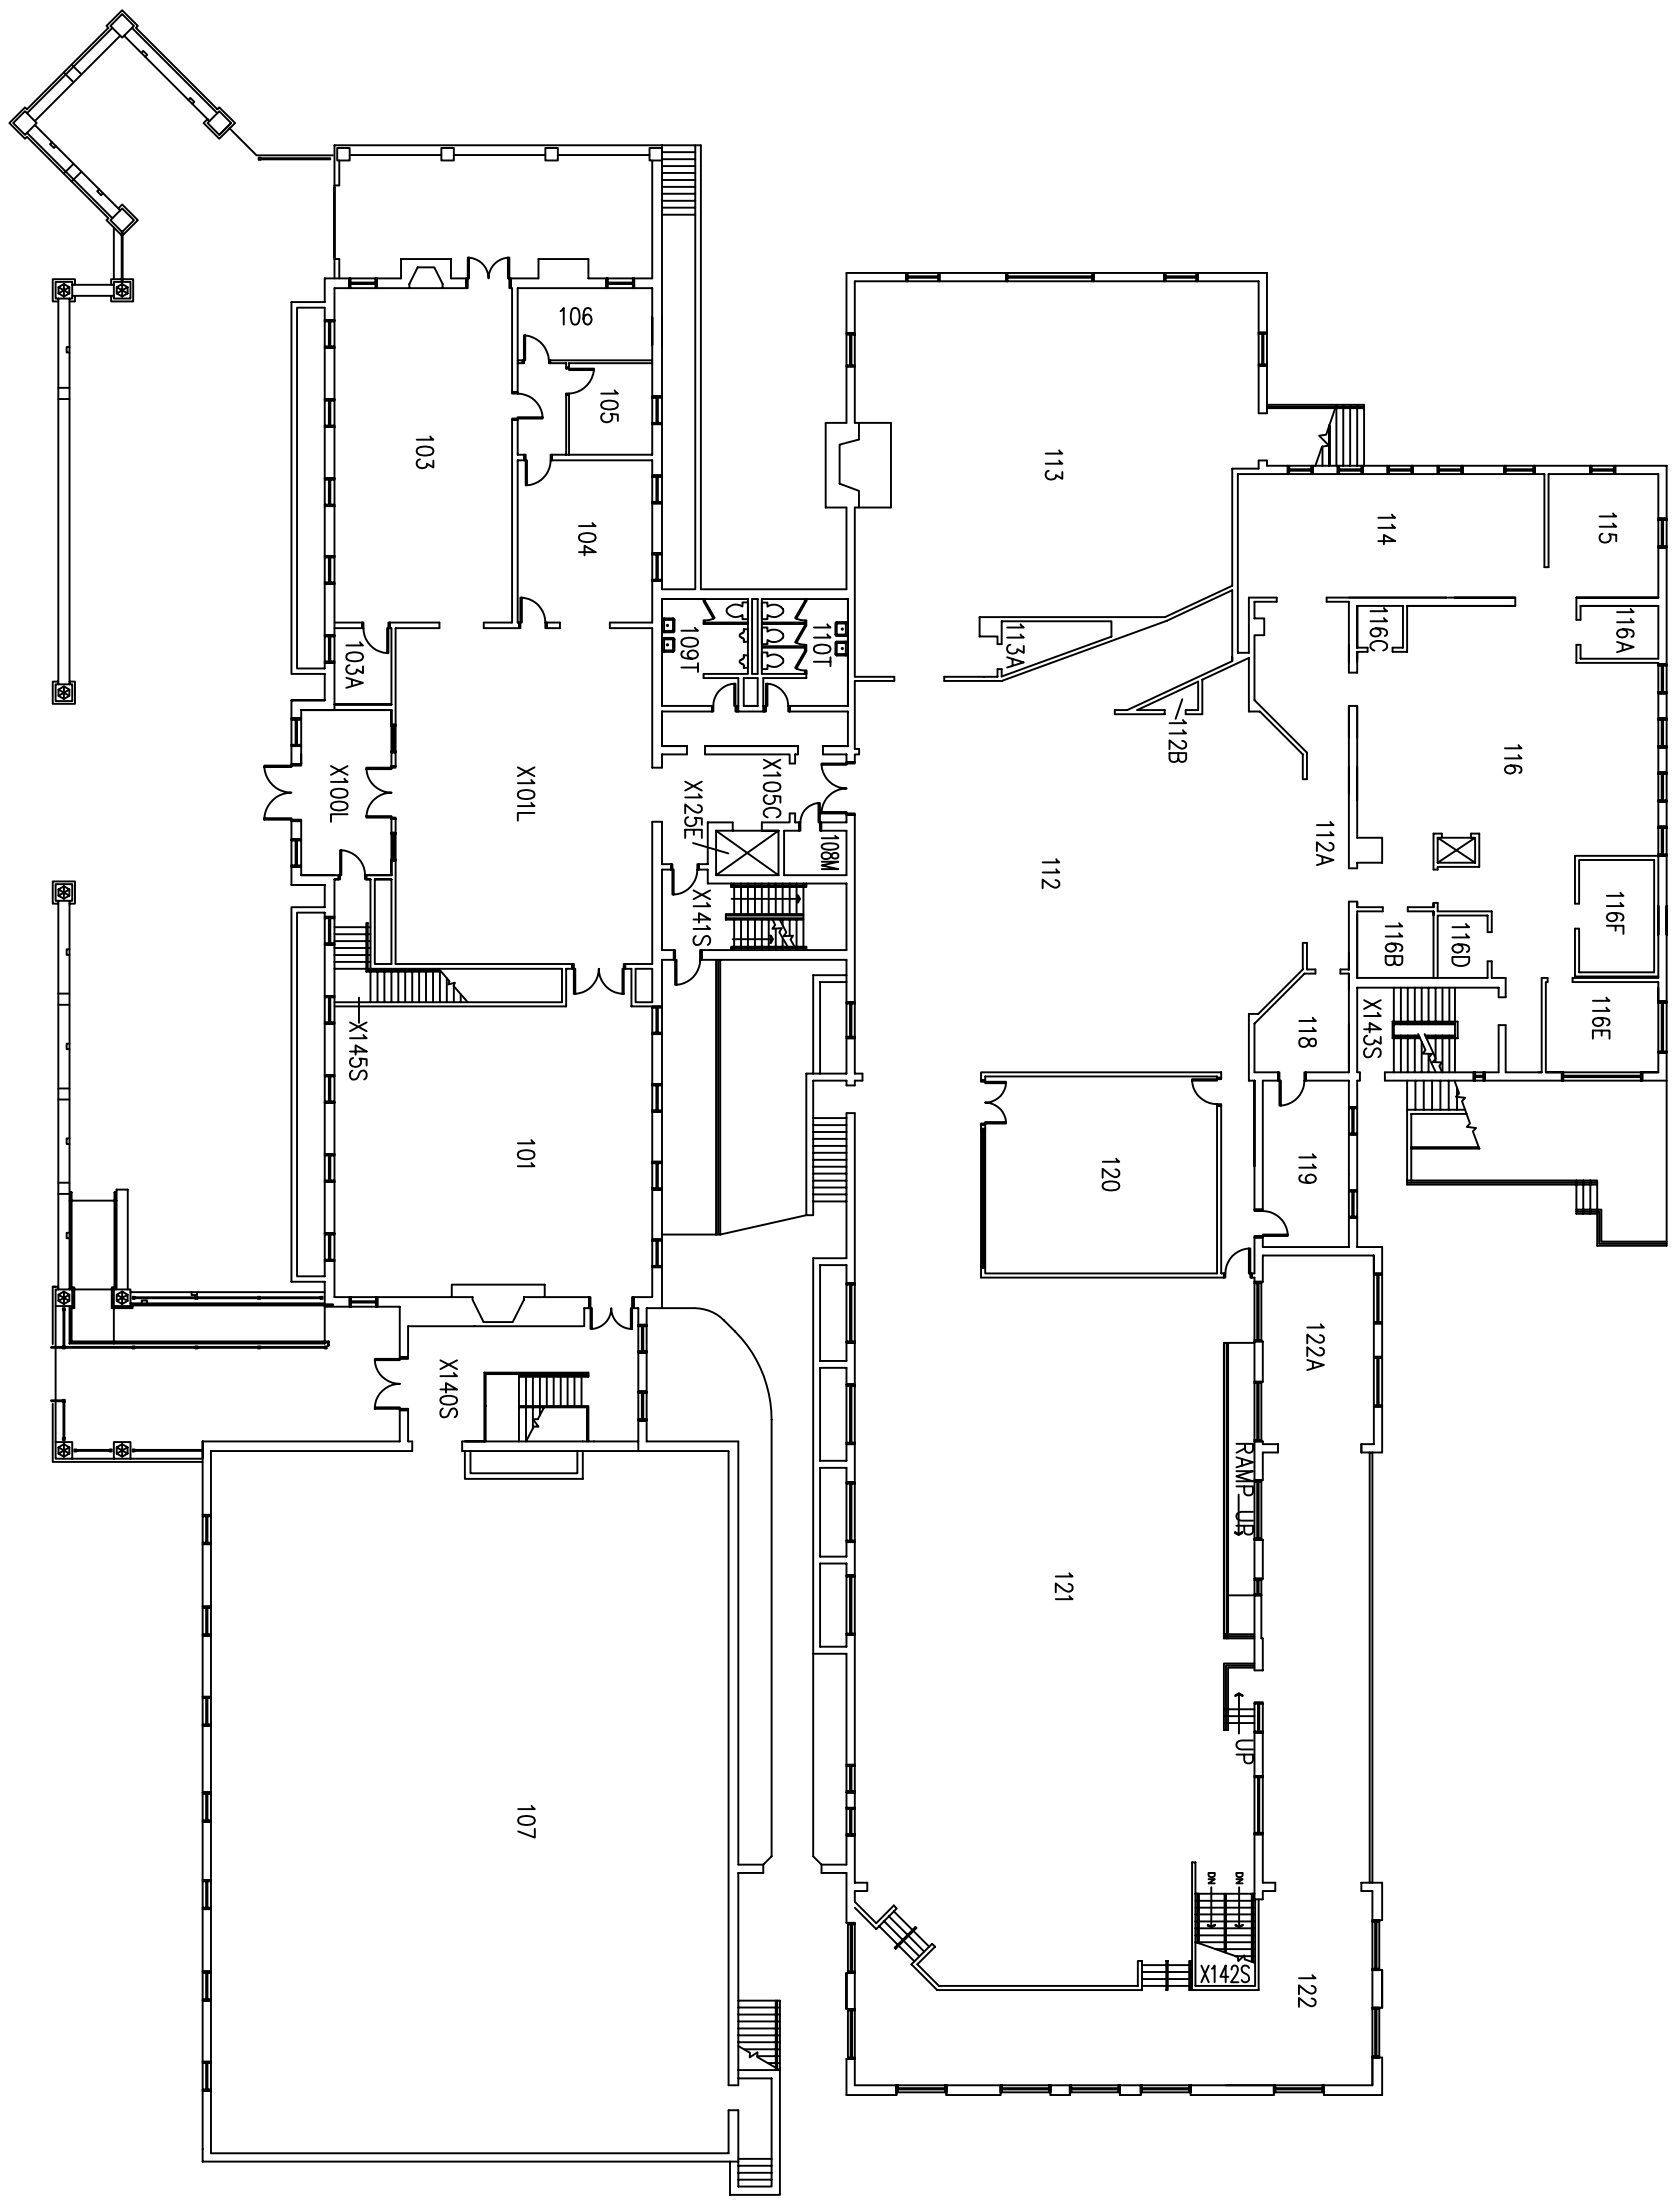


1 A1.2 FIRST FLOOR PLAN

SCALE: 3/32"=1'-0"

| | |
|---|---|
| SHEET | A1.2 |
| * OF * SHEETS | |
| REVISIONS | |
| FILE NAME | |
| FILE # | |
| PROJ-NUM | PROJECT # |
| JUNE 2005 | DATE |

# FOUNDERS HALL
## FIRST FLOOR PLAN

GREENSBORO, NORTH CAROLINA

Guilford COLLEGE

BLDG. NO. 009