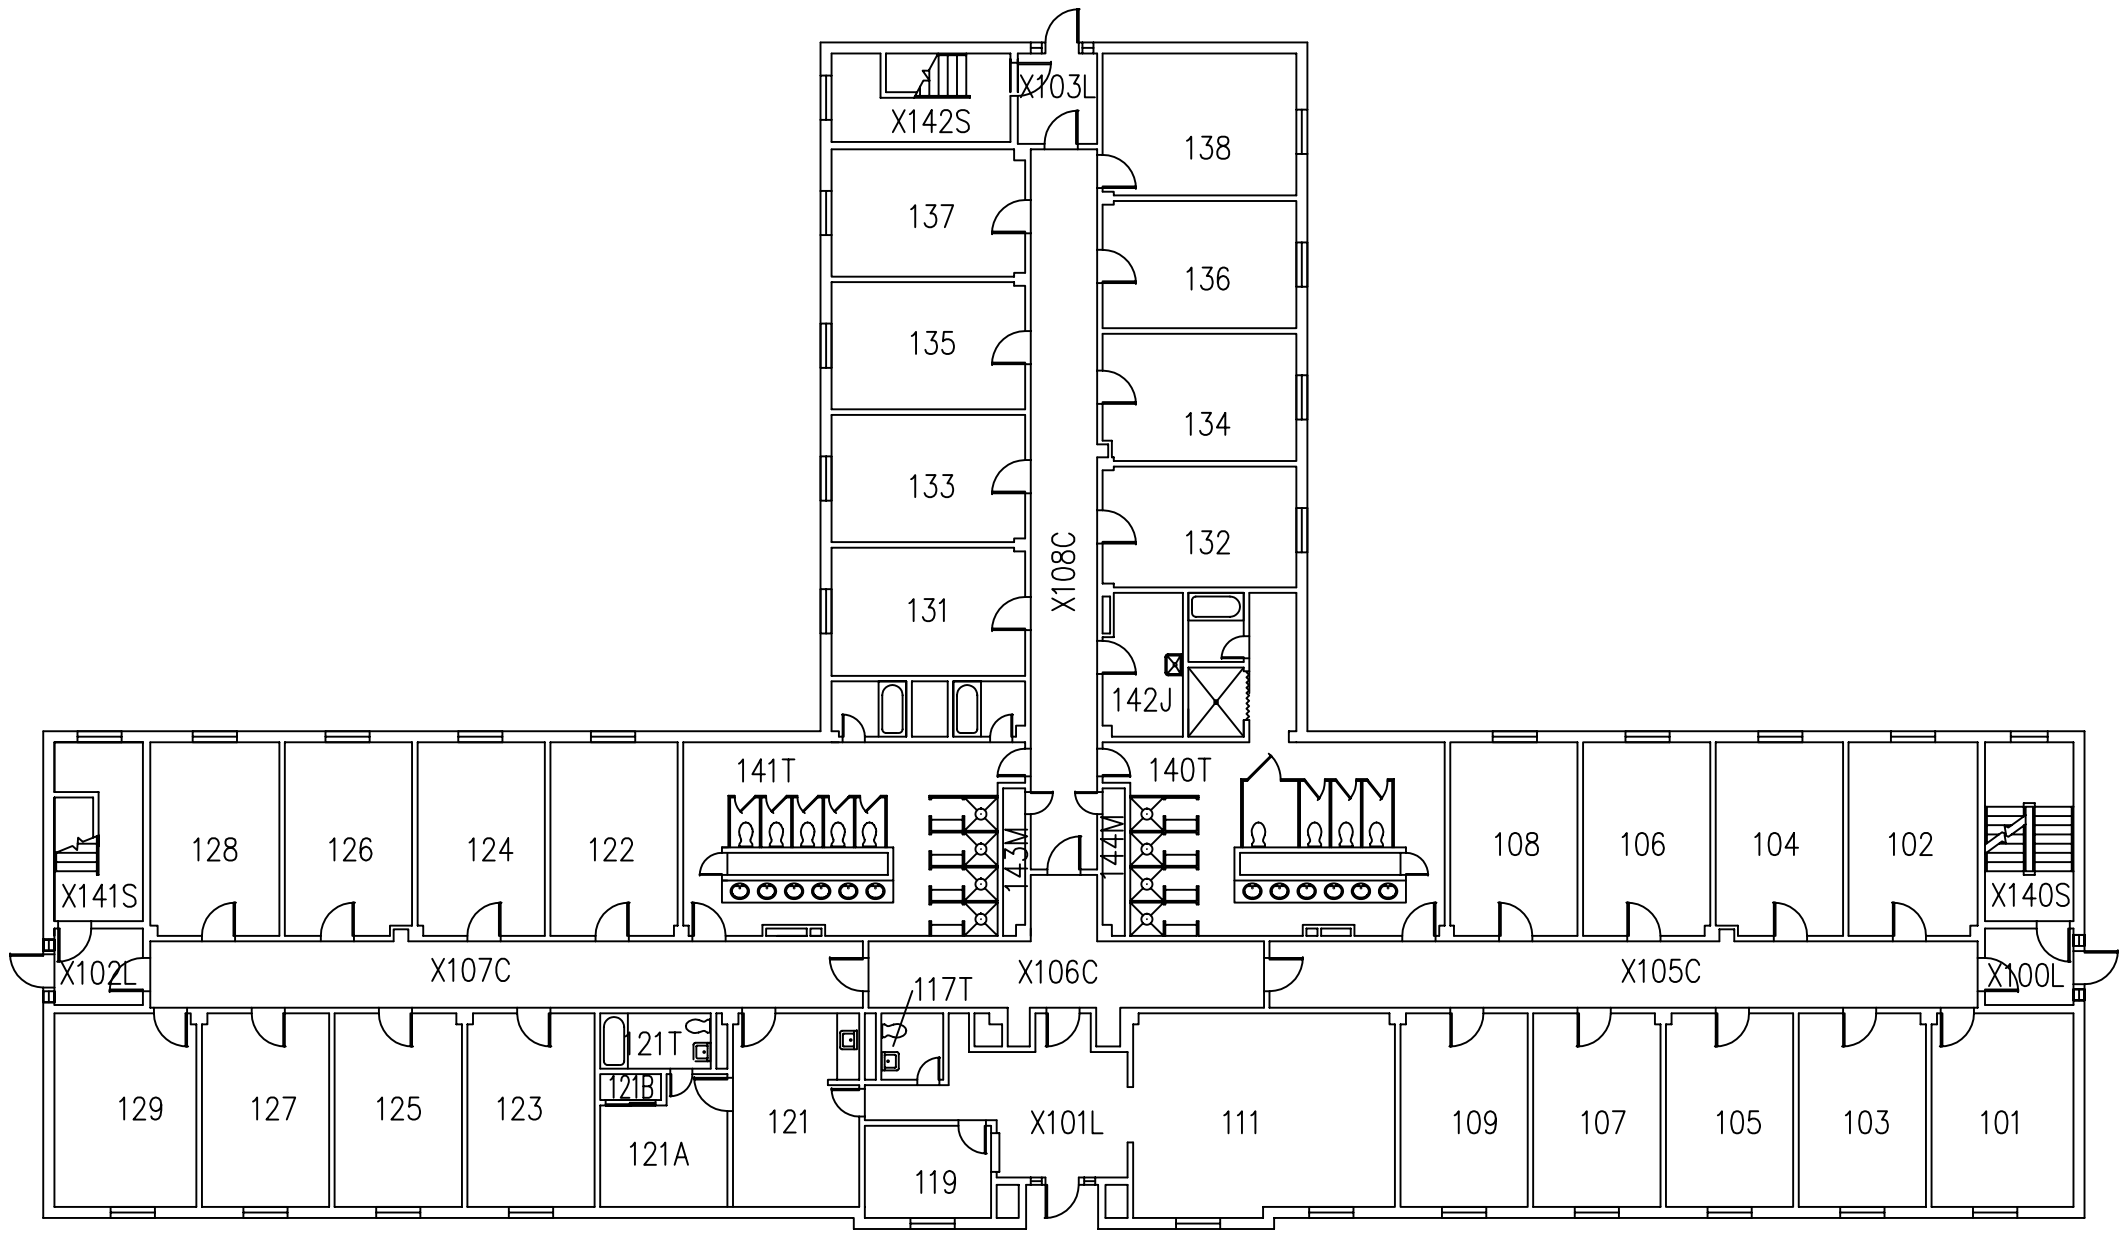

1 A1.2 FIRST FLOOR PLAN

SCALE: 1/8"=1'-0"

BLDG. NO. 015

Guilford COLLEGE

BINFORD HALL
FIRST FLOOR PLAN

GREENSBORO, NORTH CAROLINA

DATE JUNE 2005

PROJECT # PROJ-NUM

FILE # FILE NAME

REVISIONS

SHEET A1.2

* OF * SHEETS