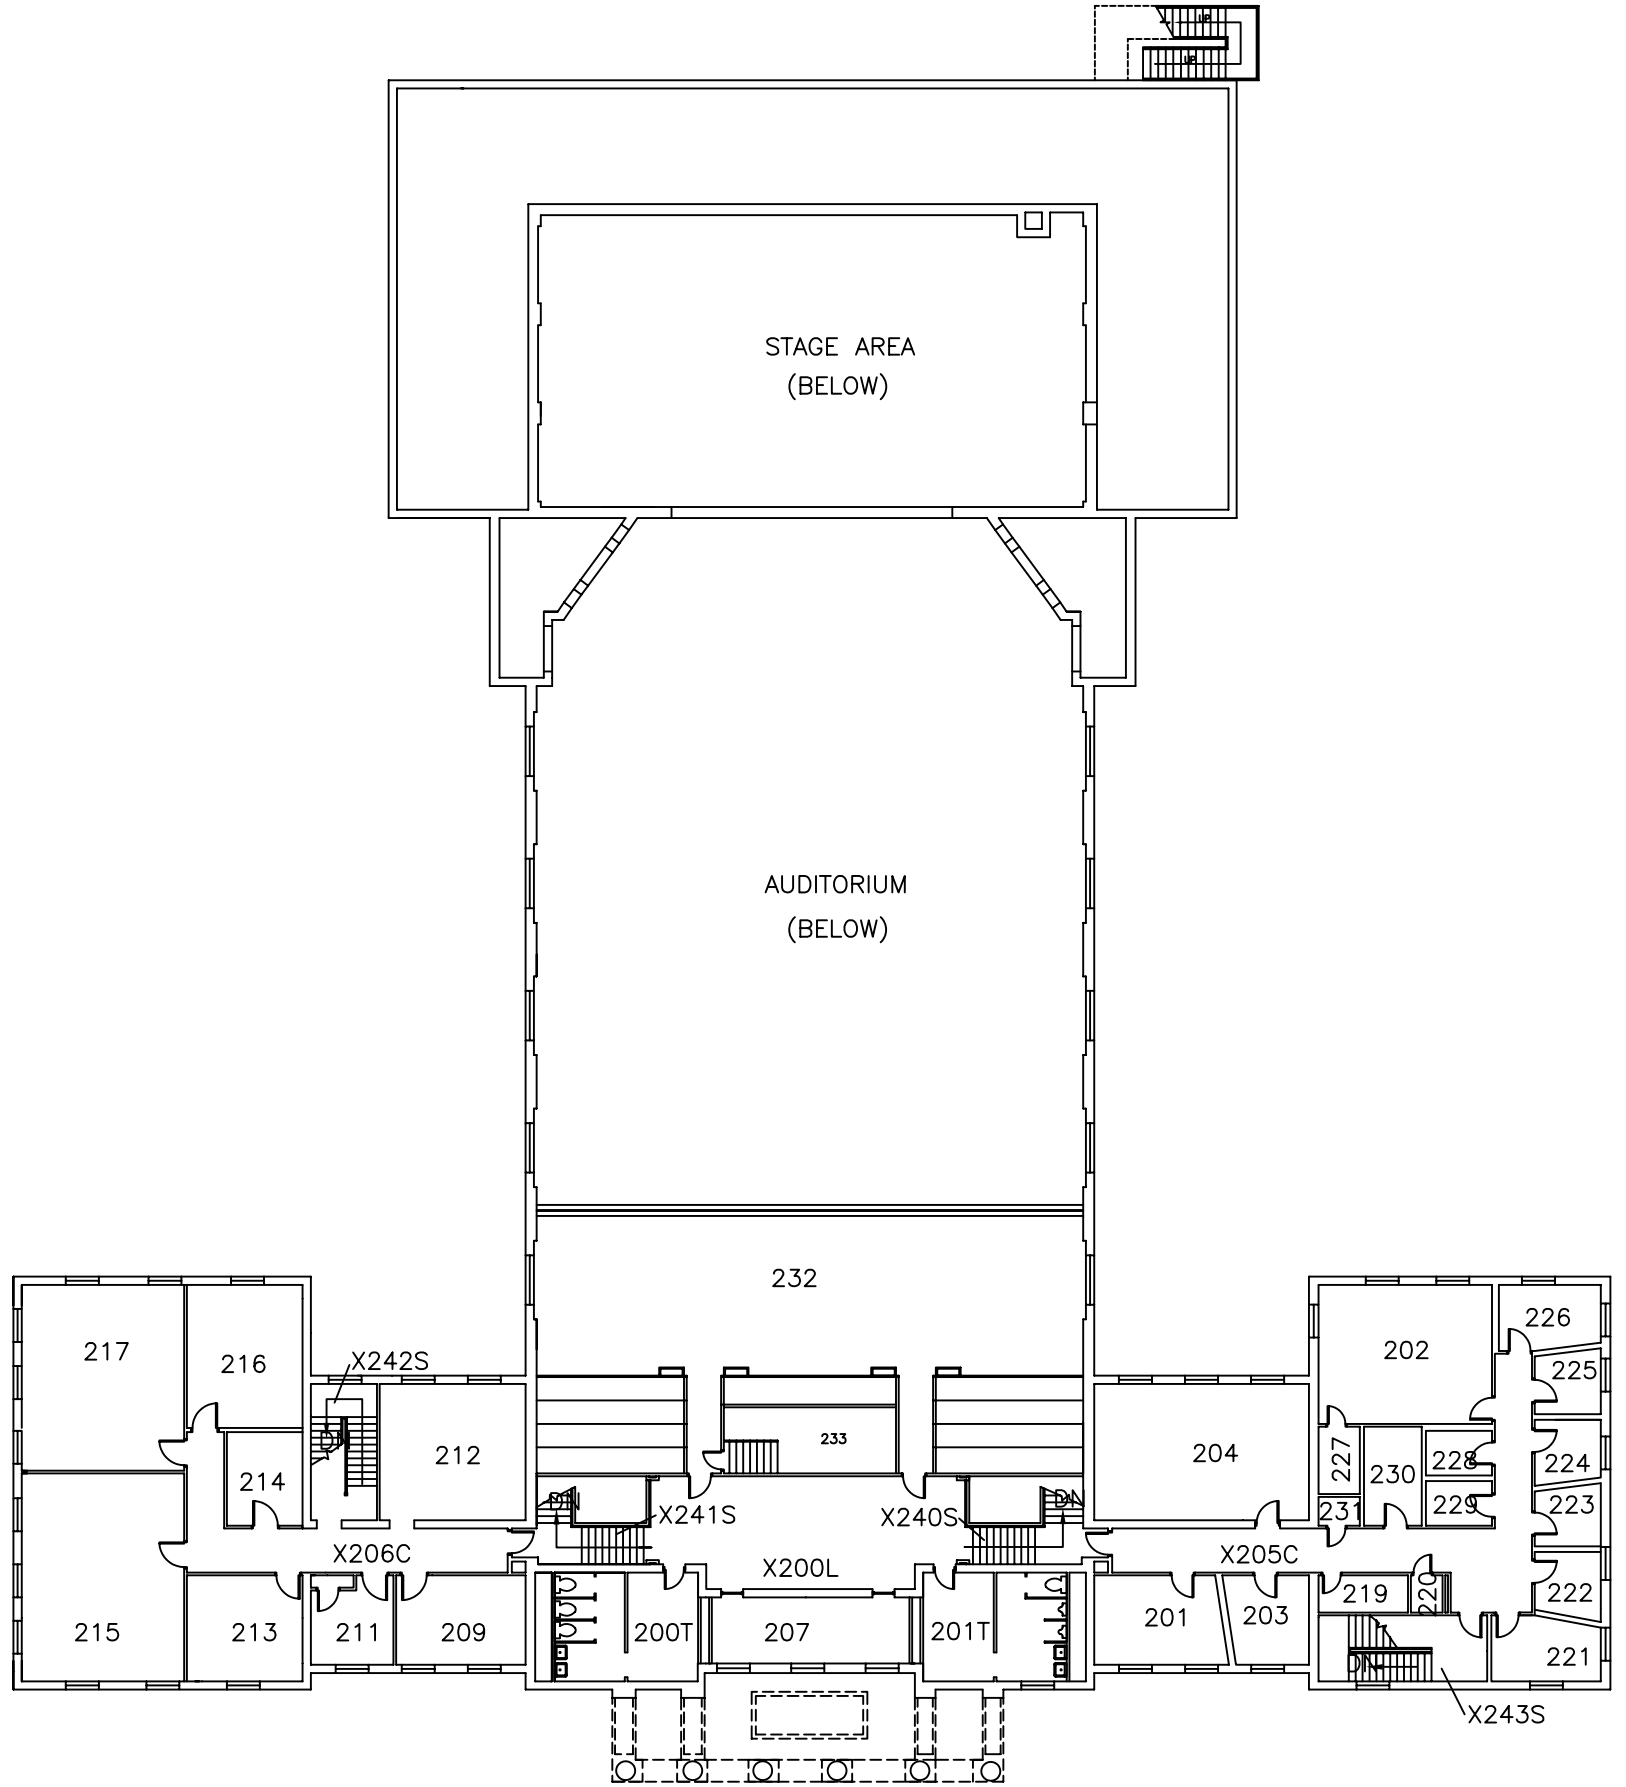

1 A1.3 SECOND FLOOR PLAN

SCALE: 1/16"=1'-0"

BLDG. NO. 002

Guilford COLLEGE

DANA AUDITORIUM
SECOND FLOOR PLAN

GREENSBORO, NORTH CAROLINA

DATE JUNE 2005

PROJECT # PROJ-NUM

FILE # FILE NAME

REVISIONS

SHEET A1.3

* OF * SHEETS